FilmL.A., Inc.
6255 W Sunset Blvd, 12th Floor
Hollywood, CA 90028
t: (213)977-8600 - f: (213)977-8601
www.filmla.com

Summary Information

Permit No: F00139552-A **Type of Permit:** FILMING **Release Date:** 08/09/2018

Production Company BOSS FILM PRODUCTIONS MAGNUM OPUS

Insured Company Name BOSS FILM PRODUCTIONS MAGNUM OPUS

Contact Phone No. 1 323- 997-4710
Contact Phone No. 2
Fax 323-997-4714
Address 7039 W. SUNSET BLVD
LOS ANGELES, California 90028

Production Title MAGNUM OPUS

Type of Production Feature

Producer GEORGIA KACANDES

Director QUENTIN TARANTINO

1st AD WILLIAM CLARK

Production Manager NATHAN KELLY

FilmL.A. Coordinator Tara Kramer

Location Manager RICK SCHULER / STEVE MAPEL
Primary Phone Mobile - 213-718-0087
Secondary Phone Mobile - 818-261-4733

Location Assistant DANIEL ALVAREZ
Primary Phone Mobile - 5625729231
Secondary Phone

Fees

Posting Max	$621.00
Notification Charge	$170.00
LA CITY LANE AND STREET CLOSURE FEE	$312.00
FILMLA NON-REFUNDABLE FILM PERMIT RIDER FEE	$109.00

Total Permit Fee $1,212.00

Number of Locations 1

NOT A PERMIT

FilmL.A., Inc.
6255 W Sunset Blvd, 12th Floor
Hollywood, CA 90028
t: (213)977-8600 - f: (213)977-8601
www.filmla.com

Summary Information — Location

Permit Number	F00139552-A	**Location Manager**	RICK SCHULER / STEVE MAPEL
Production Company	BOSS FILM PRODUCTIONS MAGNUM O...	Primary Phone	Mobile - 213-718-0087
Insured Company	BOSS FILM PRODUCTIONS MAGNUM O...	Secondary Phone	Mobile - 818-261-4733
Production Title	MAGNUM OPUS		

Location Address 5555 Melrose Ave, Los Angeles, CA, 90038

Location Name PARAMOUNT STUDIOS

Location Type Certified Studio

Film Dates 8/10/2018 - 8/10/2018 07:00 - 22:00 1 day

Open or Closed to the Public Closed

Generic Conditions
All vehicles must be parked on private property
Must Maintain 5' Clearance on Sidewalks/Walkways
Must maintain local/emergency access
No cast or crew parking on area streets
No interference with merchant activity.
Number of uniformed officers listed on the permit is a minimum requirement.
Permittee remains responsible for deploying a sufficient number of uniformed officers to provide traffic and crowd control to ensure the safety of the film crew and the public.
Traffic control must be done in accordance w/MUTCD
Traffic Officers Required
Uniformed officers shall have a copy of the film permit in their possession and are required to confirm that all traffic control signage devices are in place.

Please see attached document Melrose Ave btwn Gower St & Van Ness Ave BS curb - Magnum Opus.pdf

Equipment on Location

Type	Quantity
2500 gal water truck	2
Generator	1
Picture vehicles	20
Stakebed Trucks	5
Vans	5

Personnel on Location

Type	Quantity
Cast	5
Crew	80
Extras	20
Off-Duty/Retired LAPD Officer(s)	4

Filming Activities Camera in car; Camera on sticks; Car-to-Car; Drive by; Drive ups & away; Driving shots; Equipment on sidewalk, in curb lane & across street; Exterior Dialogue; Exterior establishing shots; Intermittent pedestrian control; Intermittent traffic control - 2 minutes standard; Process Trailer; Drive ups and aways to Paramount Gate on

NOT A PERMIT

FilmL.A., Inc.
6255 W Sunset Blvd, 12th Floor
Hollywood, CA 90028
t: (213)977-8600 - f: (213)977-8601
www.filmla.com

Summary Information — Location

Permit Number	F00139552-A	**Location Manager**	RICK SCHULER / STEVE MAPEL
Production Company	BOSS FILM PRODUCTIONS MAGNUM O...	Primary Phone	Mobile - 213-718-0087
Insured Company	BOSS FILM PRODUCTIONS MAGNUM O...	Secondary Phone	Mobile - 818-261-4733
Production Title	MAGNUM OPUS		

Bronson ;

Jurisdiction **Political:** Los Angeles City - Council District 13 **Police:** Los Angeles Police Department **Fire:** Los Angeles City

Thomas Guide **Page:** 593 **Grid:** G6

Location Notes *CERTIFIED STUDIO. PERMIT ONLY REQUIRED IF FILMING ACTIVITY OCCURRING OFF PROPERTY.*

Approvals

LOS ANGELES CITY POLICE DEPARTMENT	Melissa Hernandez
FILMLA. CLOSURES	Adrian Fayad
LOS ANGELES CITY DEPARTMENT OF PUBLIC WORKS	Vanessa Martin

Parking

Base Camp Location Type : Other Location	RALEIGH STUDIOS HOLLYWOOD 5300 Melrose Ave, Los Angeles, CA, 90038	**Crew Parking** Location Type : Other Location	RALEIGH STUDIOS HOLLYWOOD 5300 Melrose Ave, Los Angeles, CA, 90038

Posting "No Parking" signs
- B/S OF BEACHWOOD DR.; MELROSE AVE - SOUTH 150'
- B/S OF PLYMOUTH BL.; MELROSE AVE - SOUTH 150'
- B/S OF WINDSOR BL.; MELROSE AVE - SOUTH 300'
- S/S OF MELROSE AVE, BEACHWOOD DR TO IRVING BLVD

Approximate Footage more than 1800 **Log Number** 211666

Date(s) 8/10/2018 to 8/10/2018 **Time(s)** 00:00 to 00:00

Lane / Full Closure S/S CURB LANE CLOSURE OF MELROSE AVE BETWEEN GOWER ST AND VAN NESS AVE

Approximate Footage 0 - 300

Date(s) 8/10/2018 to 8/10/2018 **Time(s)** 19:00 to 22:00

Lane / Full Closure N/S CURB LANE CLOSURE OF MELROSE AVE BETWEEN GOWER ST AND VAN NESS AVE

Approximate Footage 0 - 300

NOT A PERMIT

FilmL.A., Inc.
6255 W Sunset Blvd, 12th Floor
Hollywood, CA 90028
t: (213)977-8600 - f: (213)977-8601
www.filmla.com

Summary Information

Location

Location 1 of 1

Permit Number	F00139552-A	**Location Manager**	RICK SCHULER / STEVE MAPEL
Production Company	BOSS FILM PRODUCTIONS MAGNUM O...	Primary Phone	Mobile - 213-718-0087
Insured Company	BOSS FILM PRODUCTIONS MAGNUM O...	Secondary Phone	Mobile - 818-261-4733
Production Title	MAGNUM OPUS		

Date(s) 8/10/2018 to 8/10/2018 **Time(s)** 19:00 to 22:00

NOT A PERMIT

Permit #EF0013955-A

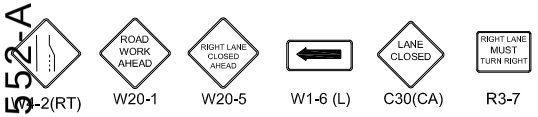

TRAFFIC SIGNAL

TRAFFIC CONE

TYPE I W/ SIGN

HIGH LEVEL WARNING DEVICE

ALL TRAFFIC CONTROL WILL BE INSTALLED TO MEET OR EXCEED THE LATEST CA-MUTCD MINIMUM REQUIREMENTS

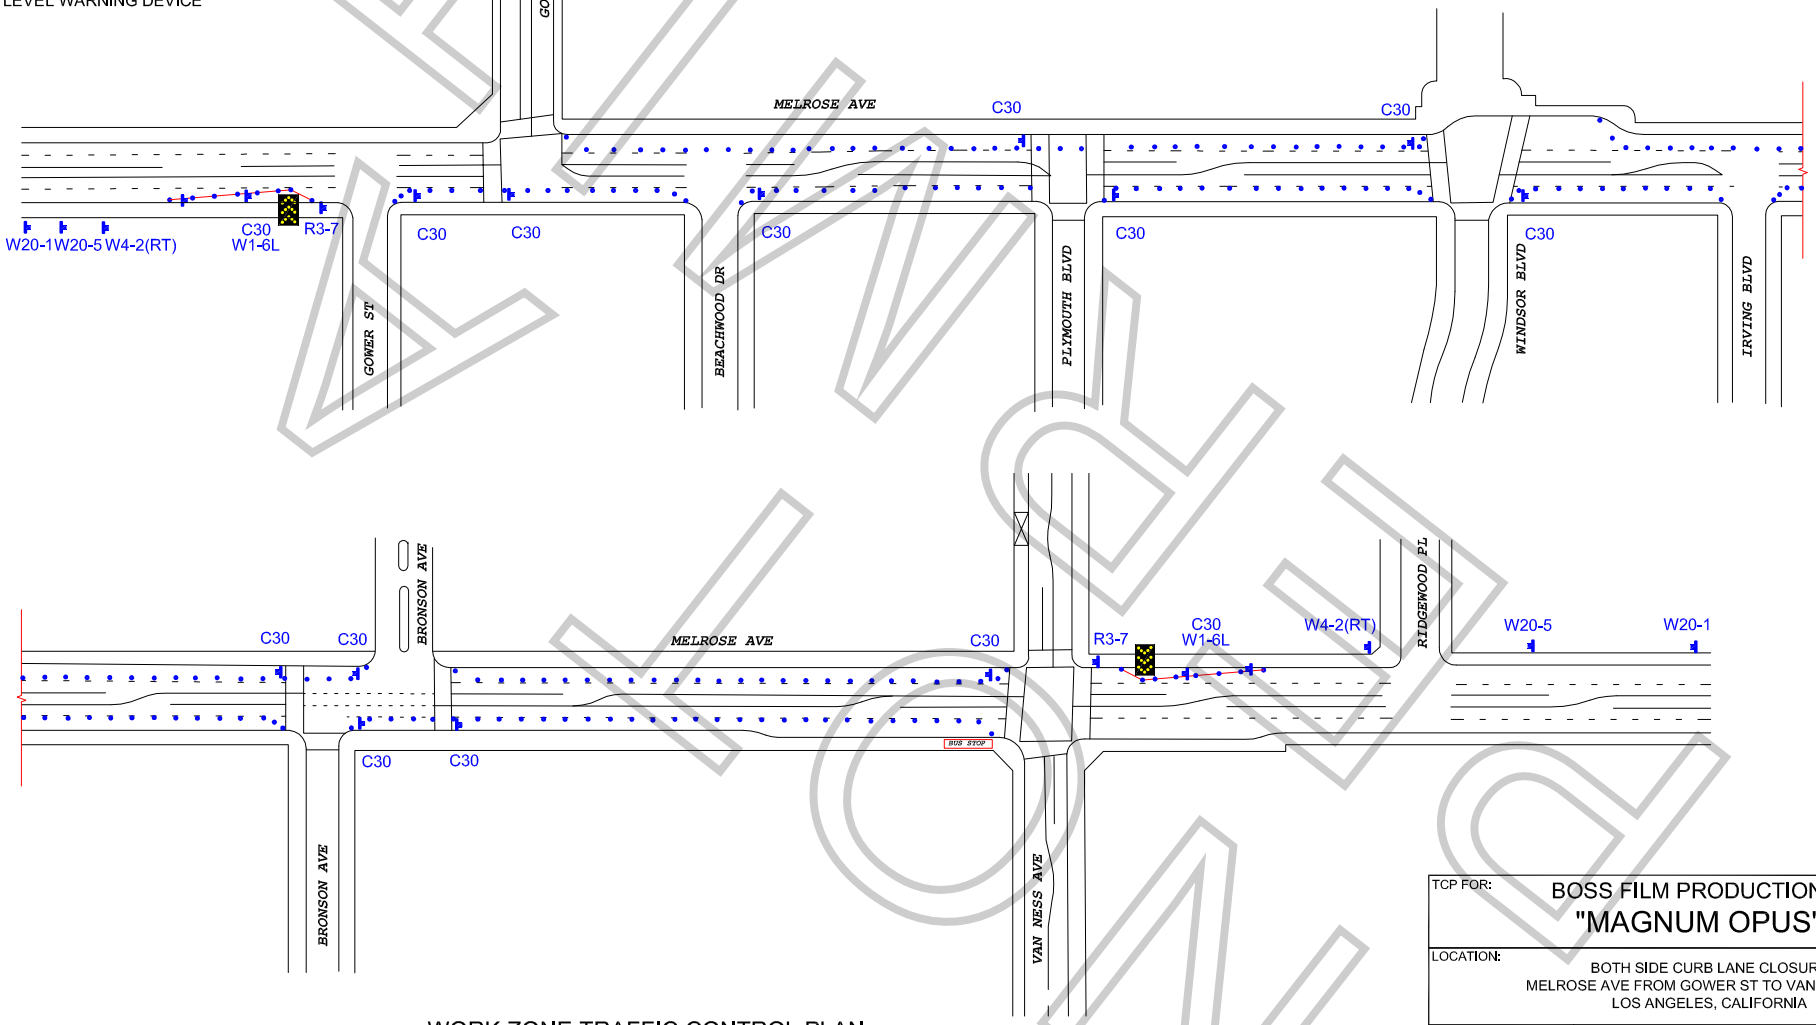

WORK ZONE TRAFFIC CONTROL PLAN
GENERAL NOTES

1. DATE/TIME: 8-10-18 FROM 19:00 HOURS TO 22:00 HOURS.

2. ALL SIGNING, STRIPING, AND TRAFFIC CONTROL DEVICES SHALL CONFORM TO THE (CURRENT) STATE OF CALIFORNIA DEPARTMENT OF TRANSPORTATION (CALTRANS) STANDARD PLANS AND STANDARD SPECIFICATIONS, CALIFORNIA MUTCD, AND ANY ADDENDUMS THERETO, AND AS SHOWN ON THESE PLANS, SYMBOLS AND ABBREVIATIONS USED ARE SHOWN ON CALTRANS STANDARD PLANS.
3. THERE WILL BE NO INTERFERENCE WITH TRAFFIC SIGNALS OR CROSSWALKS.
4. CONES WILL BE 28" MINIMUM HEIGHT AND HAVE REFLECTORIZED SLEEVES FOR NIGHT WORK.
5. POLICE WILL DIRECT TRAFFIC IF NECESSARY.

TCP FOR: BOSS FILM PRODUCTIONS:
"MAGNUM OPUS"

LOCATION:
BOTH SIDE CURB LANE CLOSURE
MELROSE AVE FROM GOWER ST TO VAN NESS AVE
LOS ANGELES, CALIFORNIA

CONTACT: RICK SCHULER
PH# 213-718-0087
STEVE MAPEL
PH# 818-261-4733

JCL TRAFFIC SERVICES
(213) 622-9775
C31-CA Lic # 805357

DATE	REVISIONS	DRAFTER: MARIO MENJIVAR
		SCALE: N.T.S.
		FILM LA: TK